


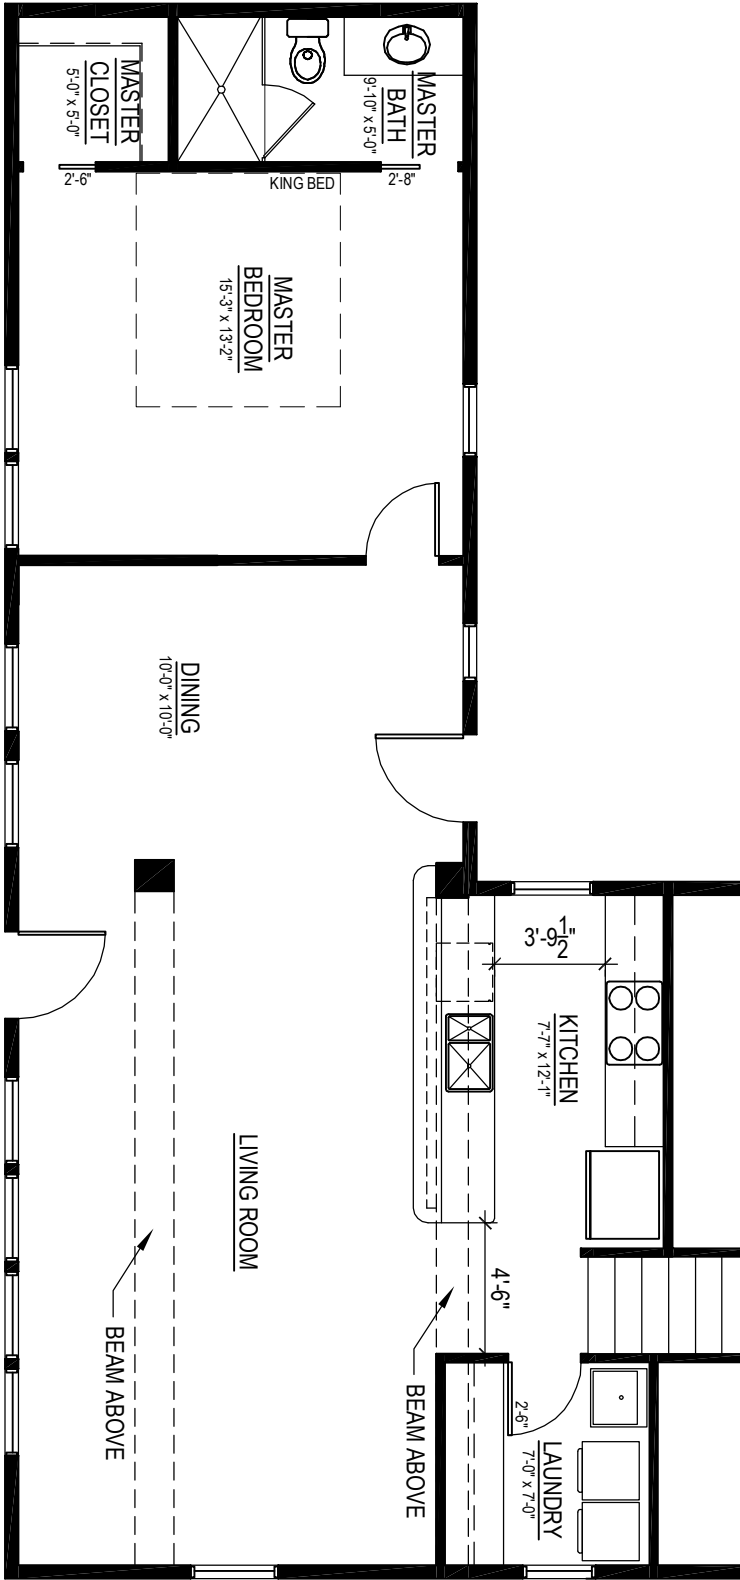

FIRST FLOOR REMODEL

SCALE : 3/16"=1'-0"